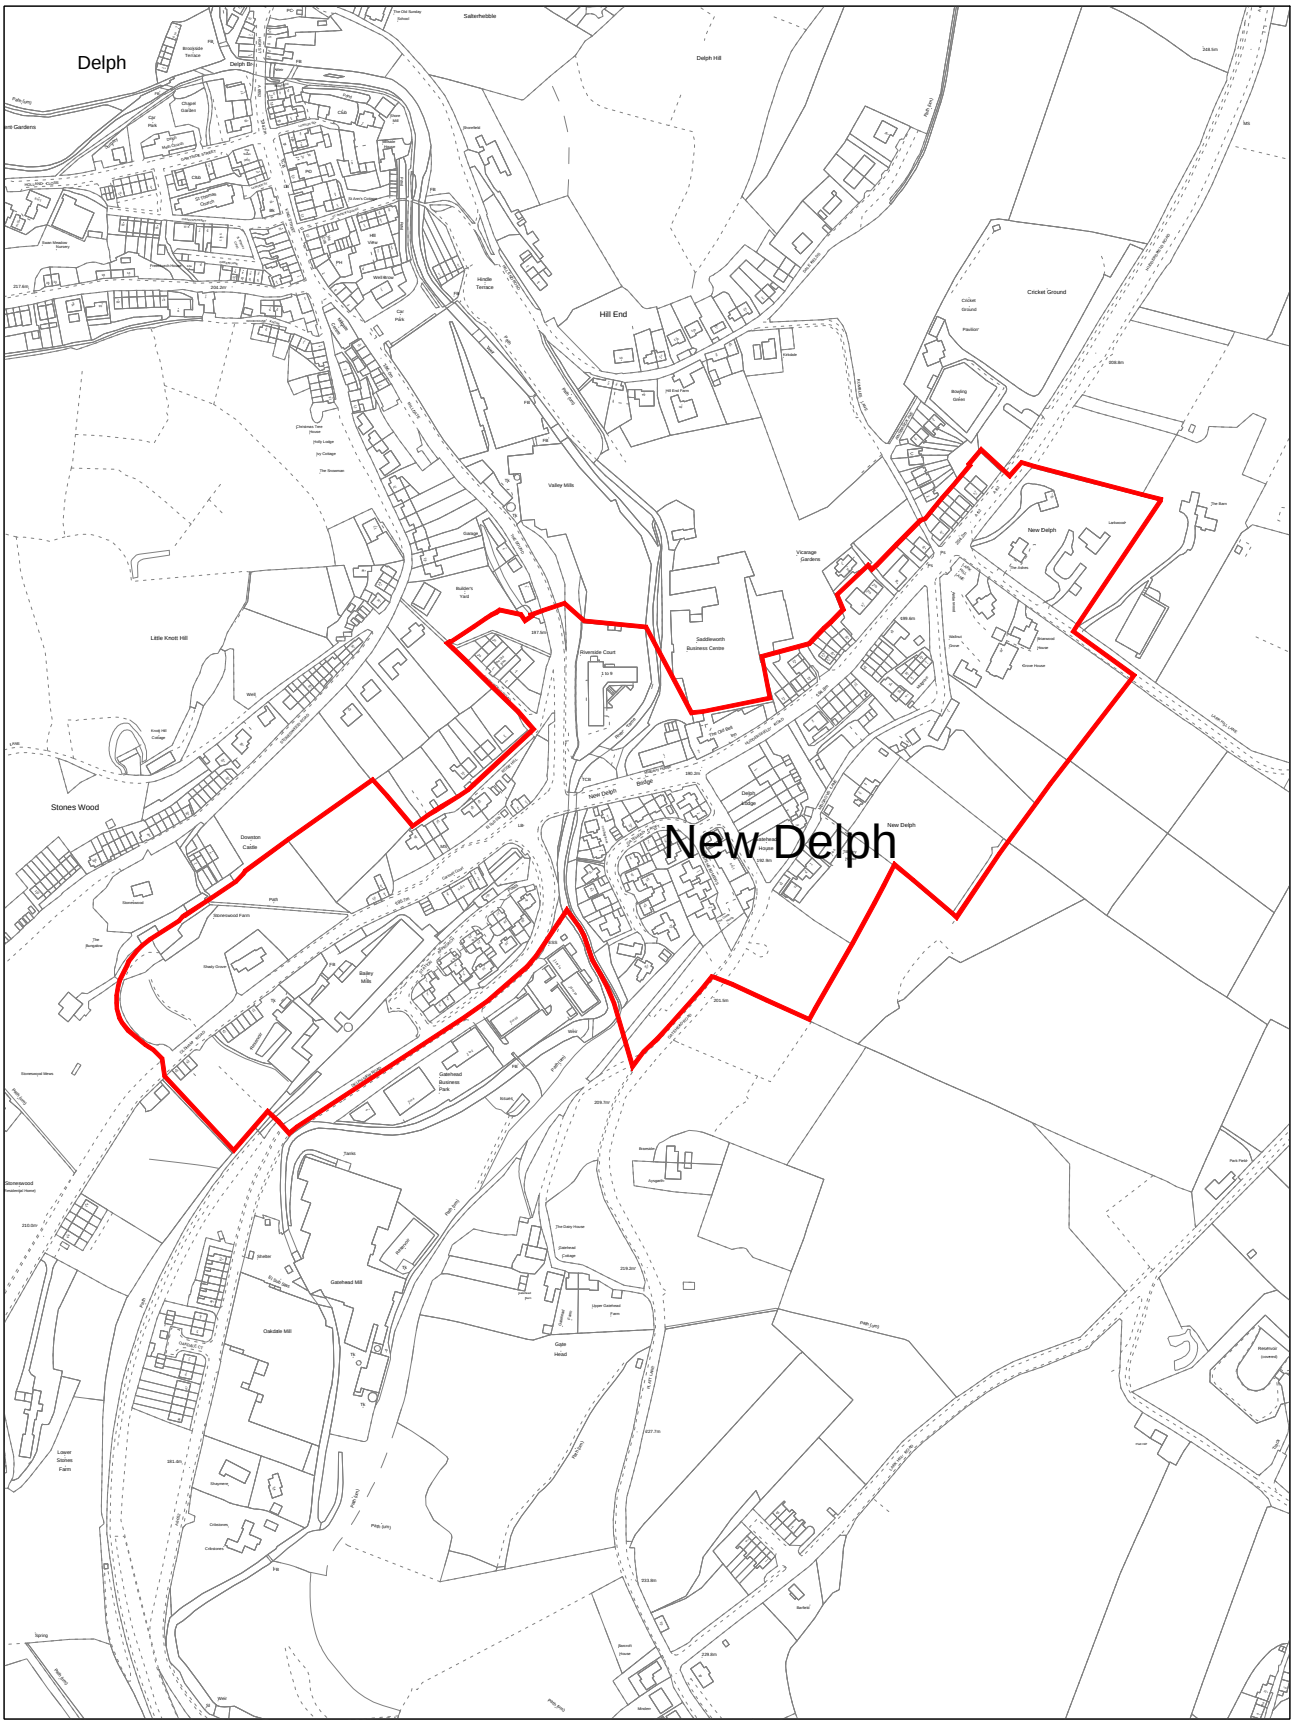

Drawn by:	
Division:	
Drawing No:	
Date: 13:12:11	Scale: 1:5000

Economy, Place and SkillsDirectorate
Oldham MBC
Oldham Business Centre
Cromwell Street
Oldham
OL1 1WR

N

Oldham Council

Reproduced from the Ordnance Survey mapping with the permission of the Controller of Her Majesty's Stationery Office © Crown copyright. Unauthorised reproduction infringes Crown copyright and may lead to prosecution or civil proceedings. Oldham MBC Licence No. LA 0100019668. 2009