


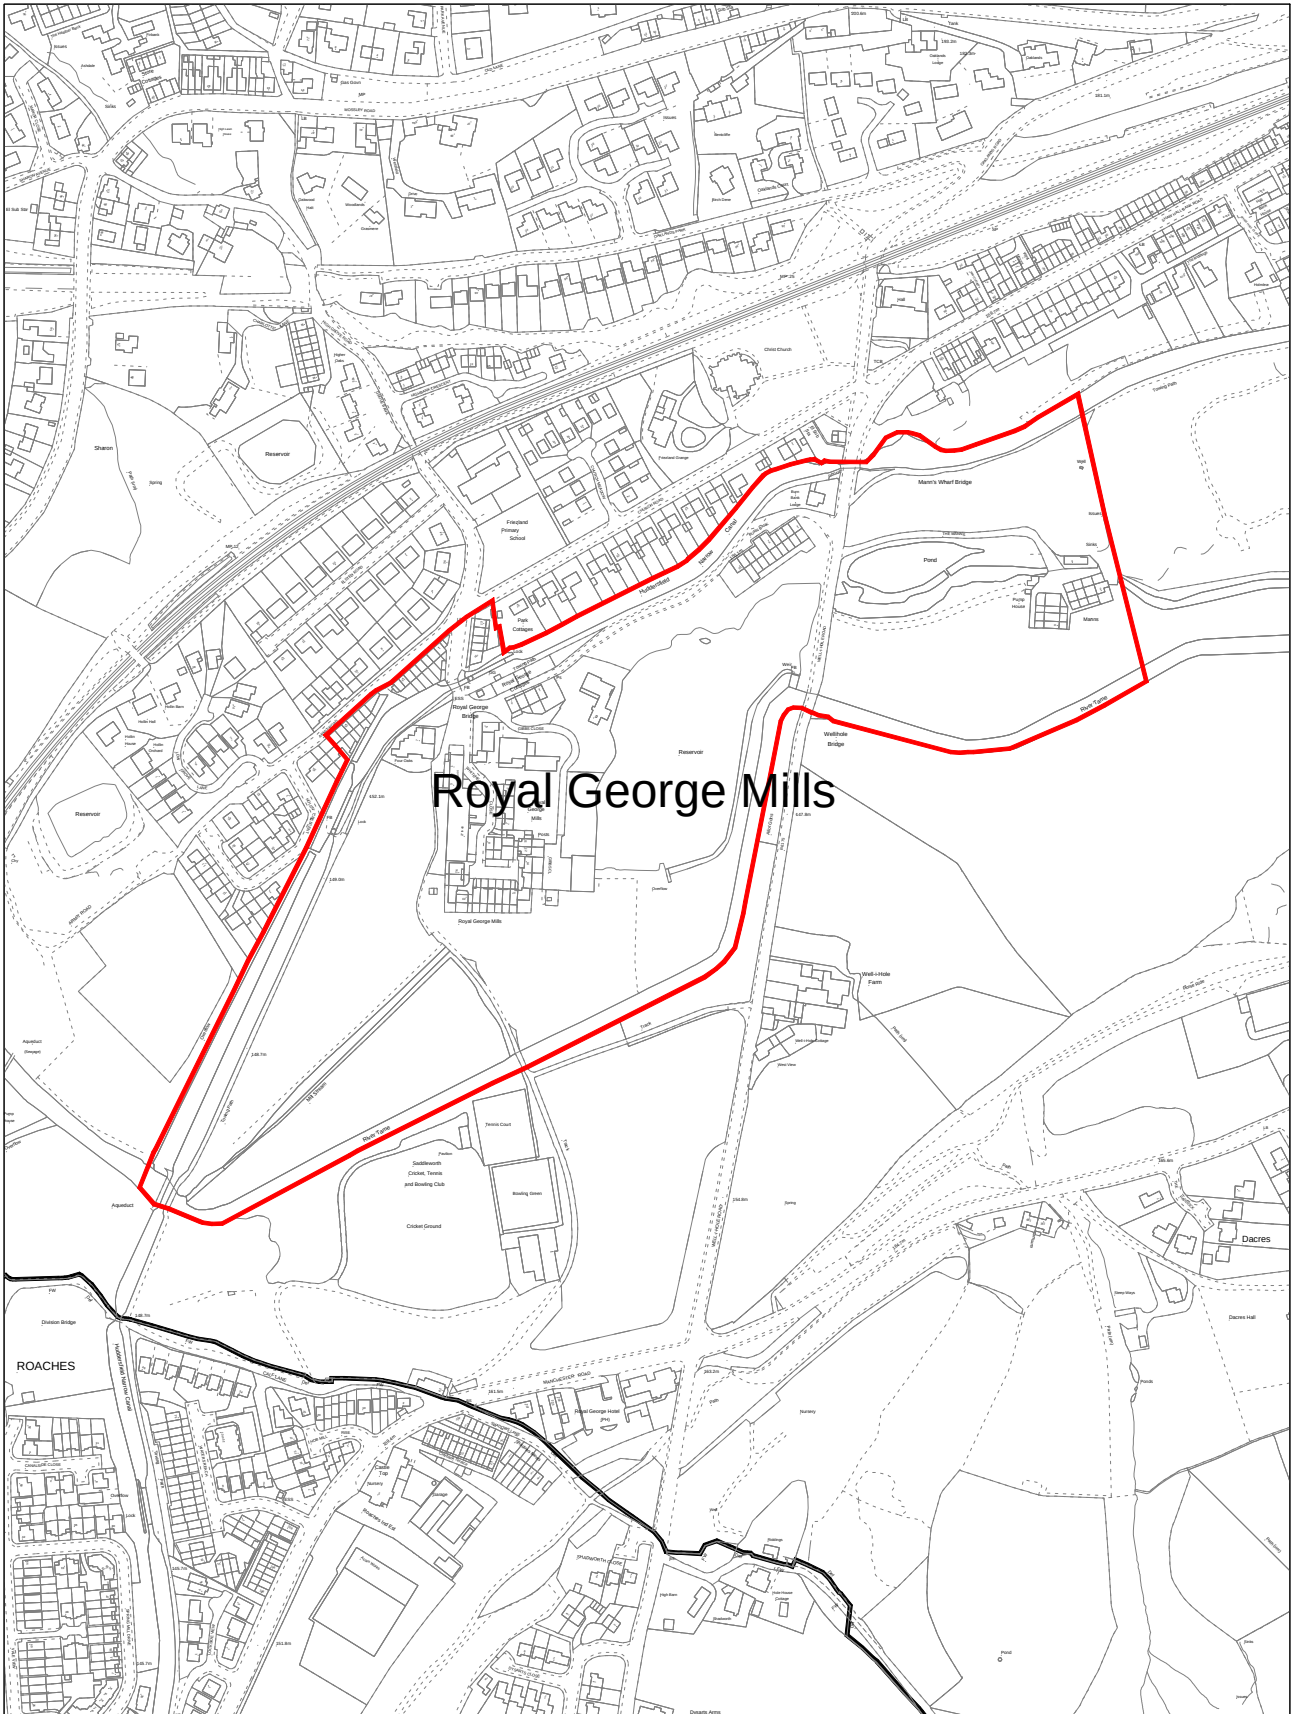

Drawn by:	
Division:	
Drawing No:	
Date: 14:12:11	Scale: 1:5000

Economy, Place and Skills Directorate
 Oldham MBC
 Oldham Business Centre
 Cromwell Street
 Oldham
 OL1 1WR

