


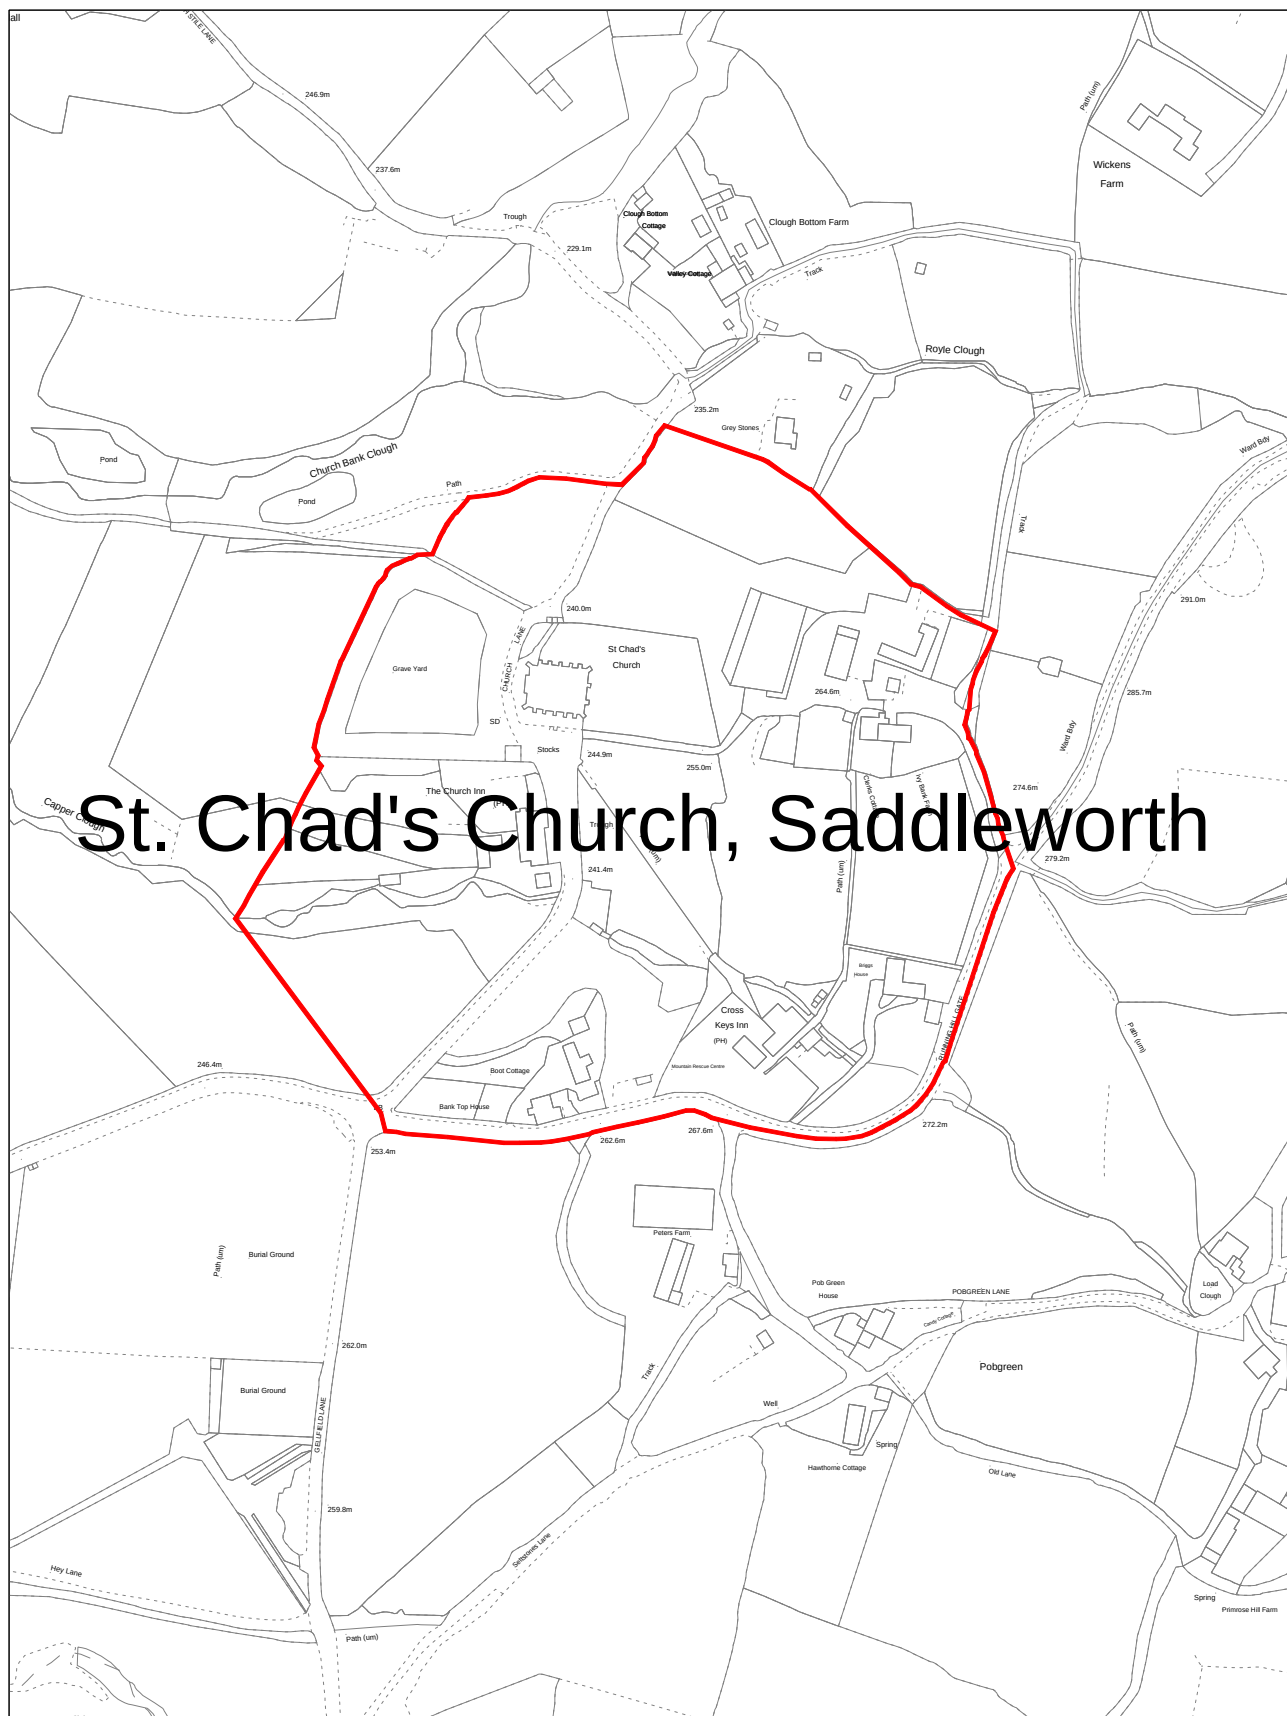

St. Chad's Church, Saddleworth

Drawn by:	
Division:	
Drawing No:	
Date: 14:12:11	Scale: 1:3000

Economy, Place and Skills Directorate
Oldham MBC
Oldham Business Centre
Cromwell Street
Oldham
OL1 1WR

